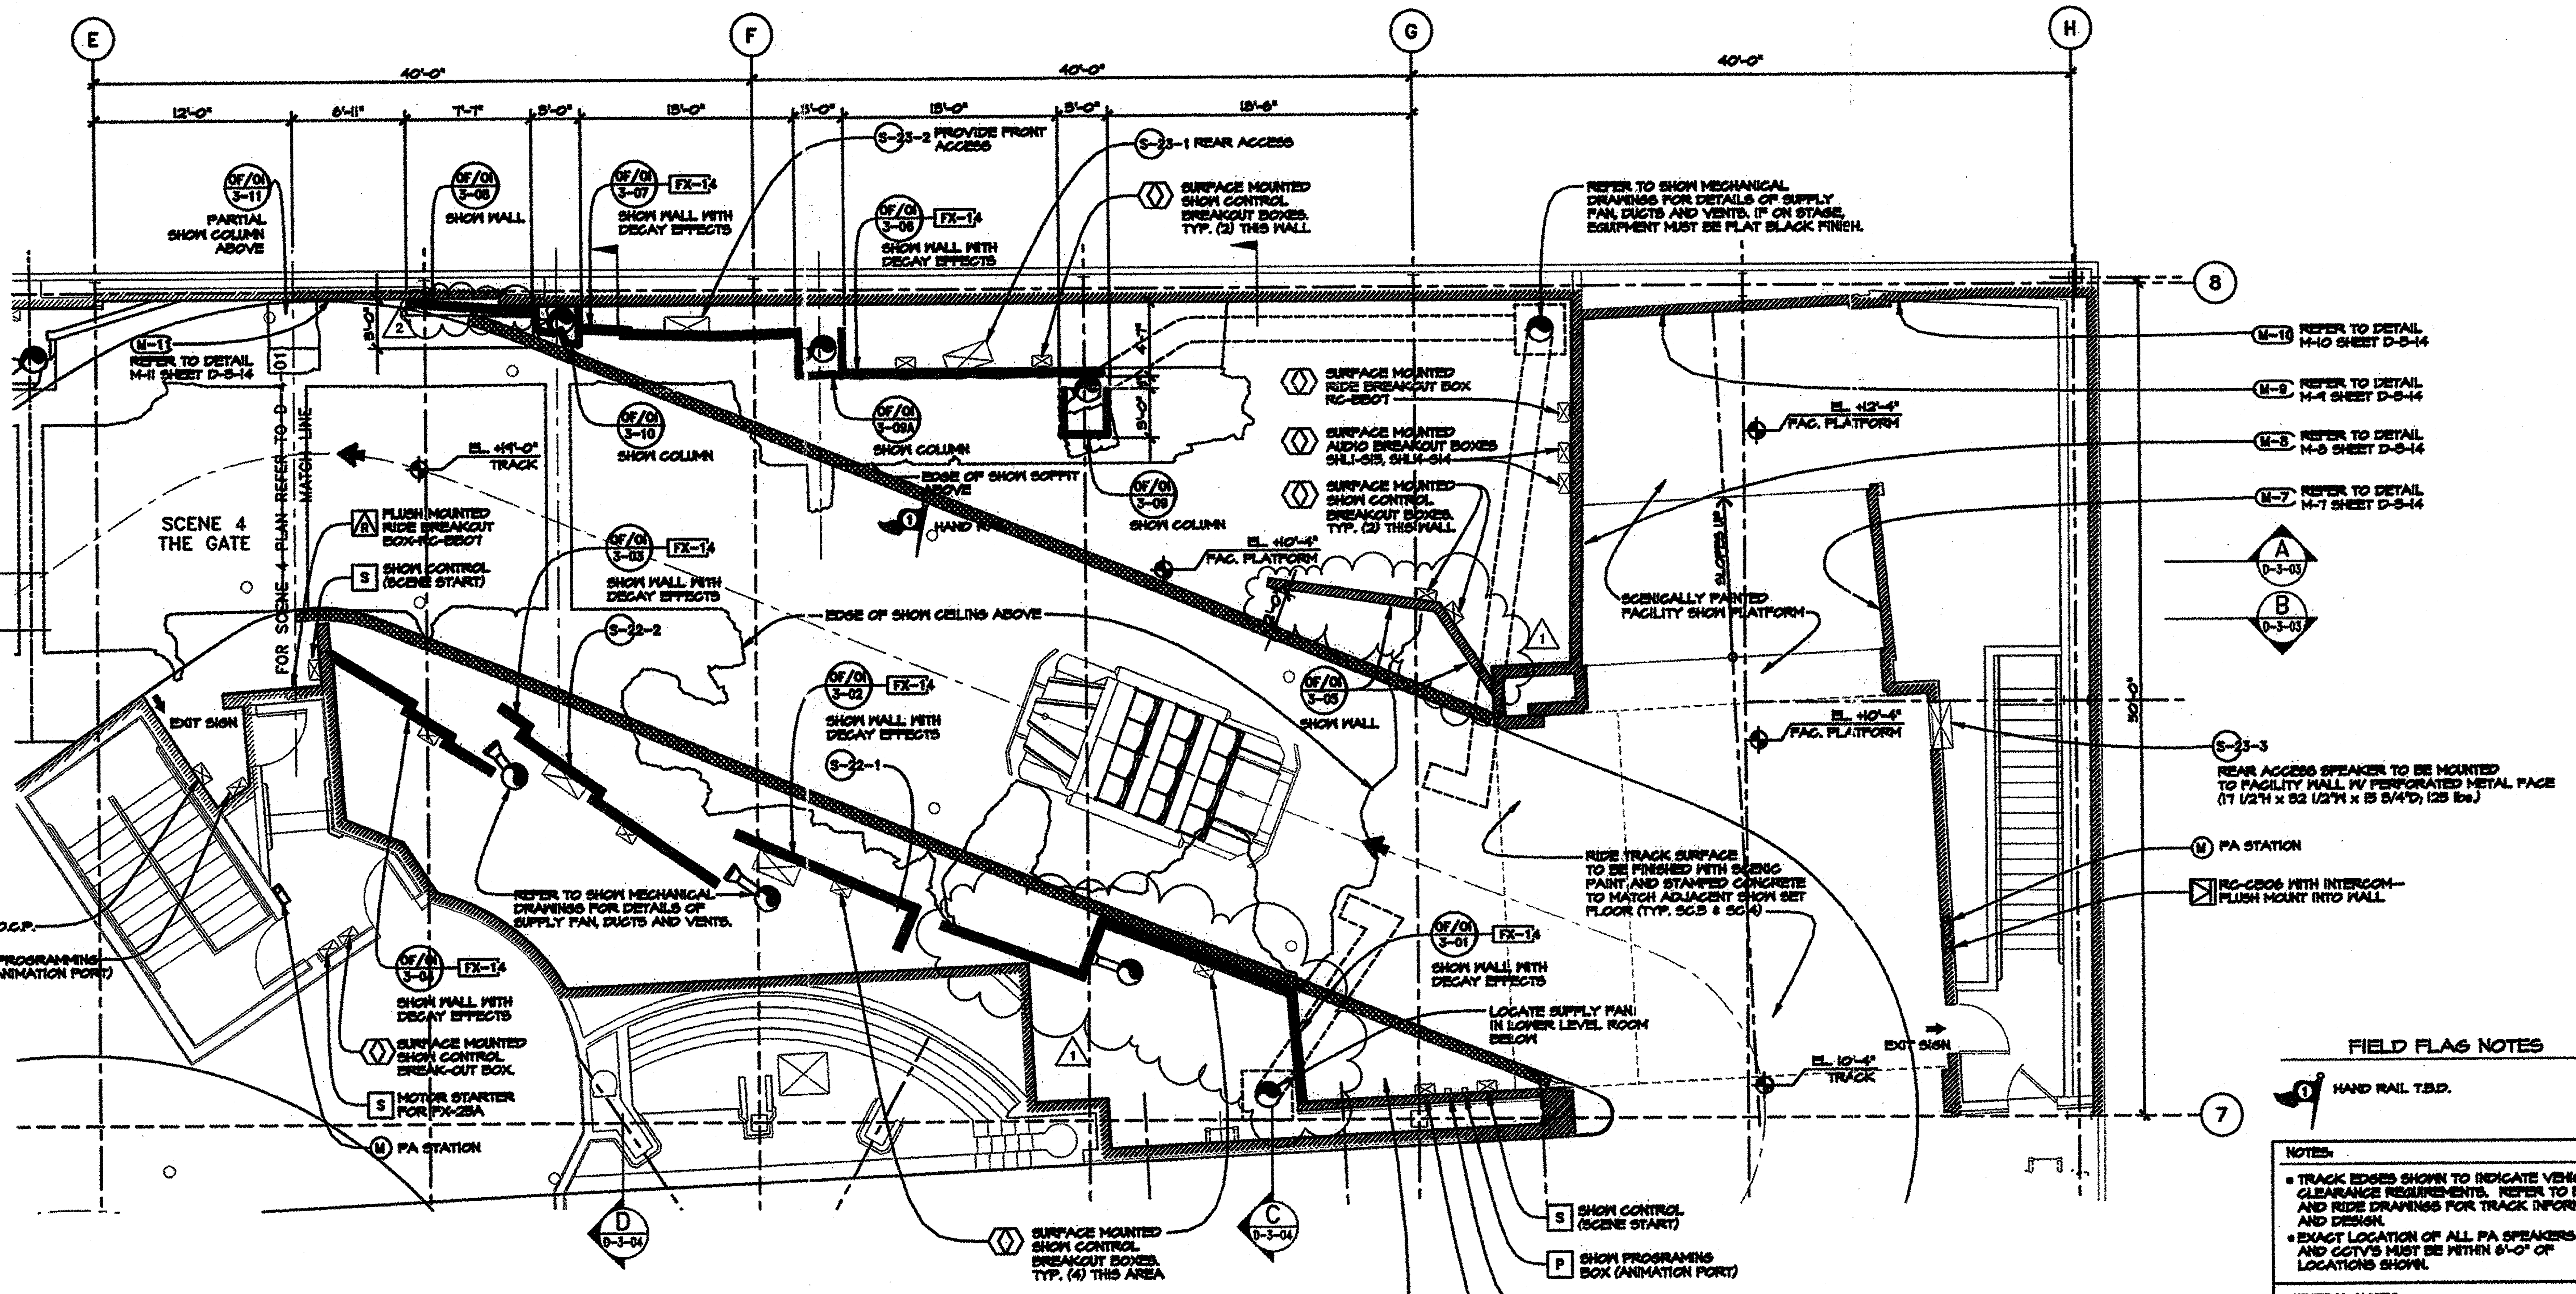


NOTE:

- SPEAKERS S-22-18-22-28-23-18-23-2 TO BE MOUNTED TO FACILITY GRID ABOVE, FINAL LOCATIONS TO BE FIELD DIRECTED. (17-1/2"H x 52-1/2"W x 15-5/4"D (25lbs.)

FX-1/4 DECAY EFFECTS TO BE INTEGRATED INTO SET WALLS. SEE CREATIVE DRAWINGS FOR EXACT LOCATIONS (ATTACHED)

FLOOR PLAN: TUNNEL OF TORMENT

SCALE: 1/4" = 1'-0"

SCENE 3

D-105 D-3-01

FIELD FLAG NOTES

1 HAND RAIL T.B.D.

NOTES:

- TRACK EDGES SHOWN TO INDICATE VEHICLE CLEARANCE REQUIREMENTS. REFER TO FACILITY AND RIDE DRAWINGS FOR TRACK INFORMATION AND DESIGN.
- EXACT LOCATION OF ALL PA SPEAKERS AND CCTV'S MUST BE WITHIN 6'-0" OF LOCATIONS SHOWN.

GENERAL NOTES:

- SHOW SET DRAWINGS SERVE AS A COORDINATION TOOL DESCRIBING THE FORM AND DESIGN OF THE SHOW. FINAL FINISH AND CHARACTER IS DETERMINED BY THE ART DIRECTOR.
- REFER TO MODEL AND ILLUSTRATIONS FOR GENERAL ART DIRECTION AND INTENT (CHARACTER AND THEMING).
- REFER TO FACILITY DRAWINGS FOR CURRENT STRUCTURAL AND ARCHITECTURAL INFORMATION.

NORTH

KEY PLAN: UPPER LEVEL

SCALE: NONE

DATE	DESCRIPTION OF REVISIONS
8/11/94	FAC WALL CONFLICTS W/SET WALLS
12/10/93	ROTATE SET WALLS PER RAILING CLEARANCES

DATE	ISSUED FOR
12/10/93	FACILITY COMPLETION PACKAGE
9/24/93	95% RELEASE FOR PRODUCTION

KEY PERSONS AND APPROVALS: DAVID TODD; SCOTT ZUBER; VAL USLE; SUSAN BONDS; DAVID EDMINSTER — 11/3/93 — D-3-01

Walt Disney Imagineering — 1401 Flower Street, Glendale, CA 91221-5020

PROJECT DESIGNED FOR: **Disneyland** ANAHEIM, CALIFORNIA

PHASE: B — PROJECT AREA: ADVENTURELAND — UNIT NAME: INDIANA JONES EXPEDITIONS — SHEET TITLE: SCENE 3: FLOOR PLAN TUNNEL OF TORMENT

DRAWING NO.: D-3-01 — REVISION NO.: 1

NAME: P:\SHARED\INDY\AF\DD\WF\SC3\D-3-01.DWG DATE: DEC 08, 1993 TIME: 3:30 PM